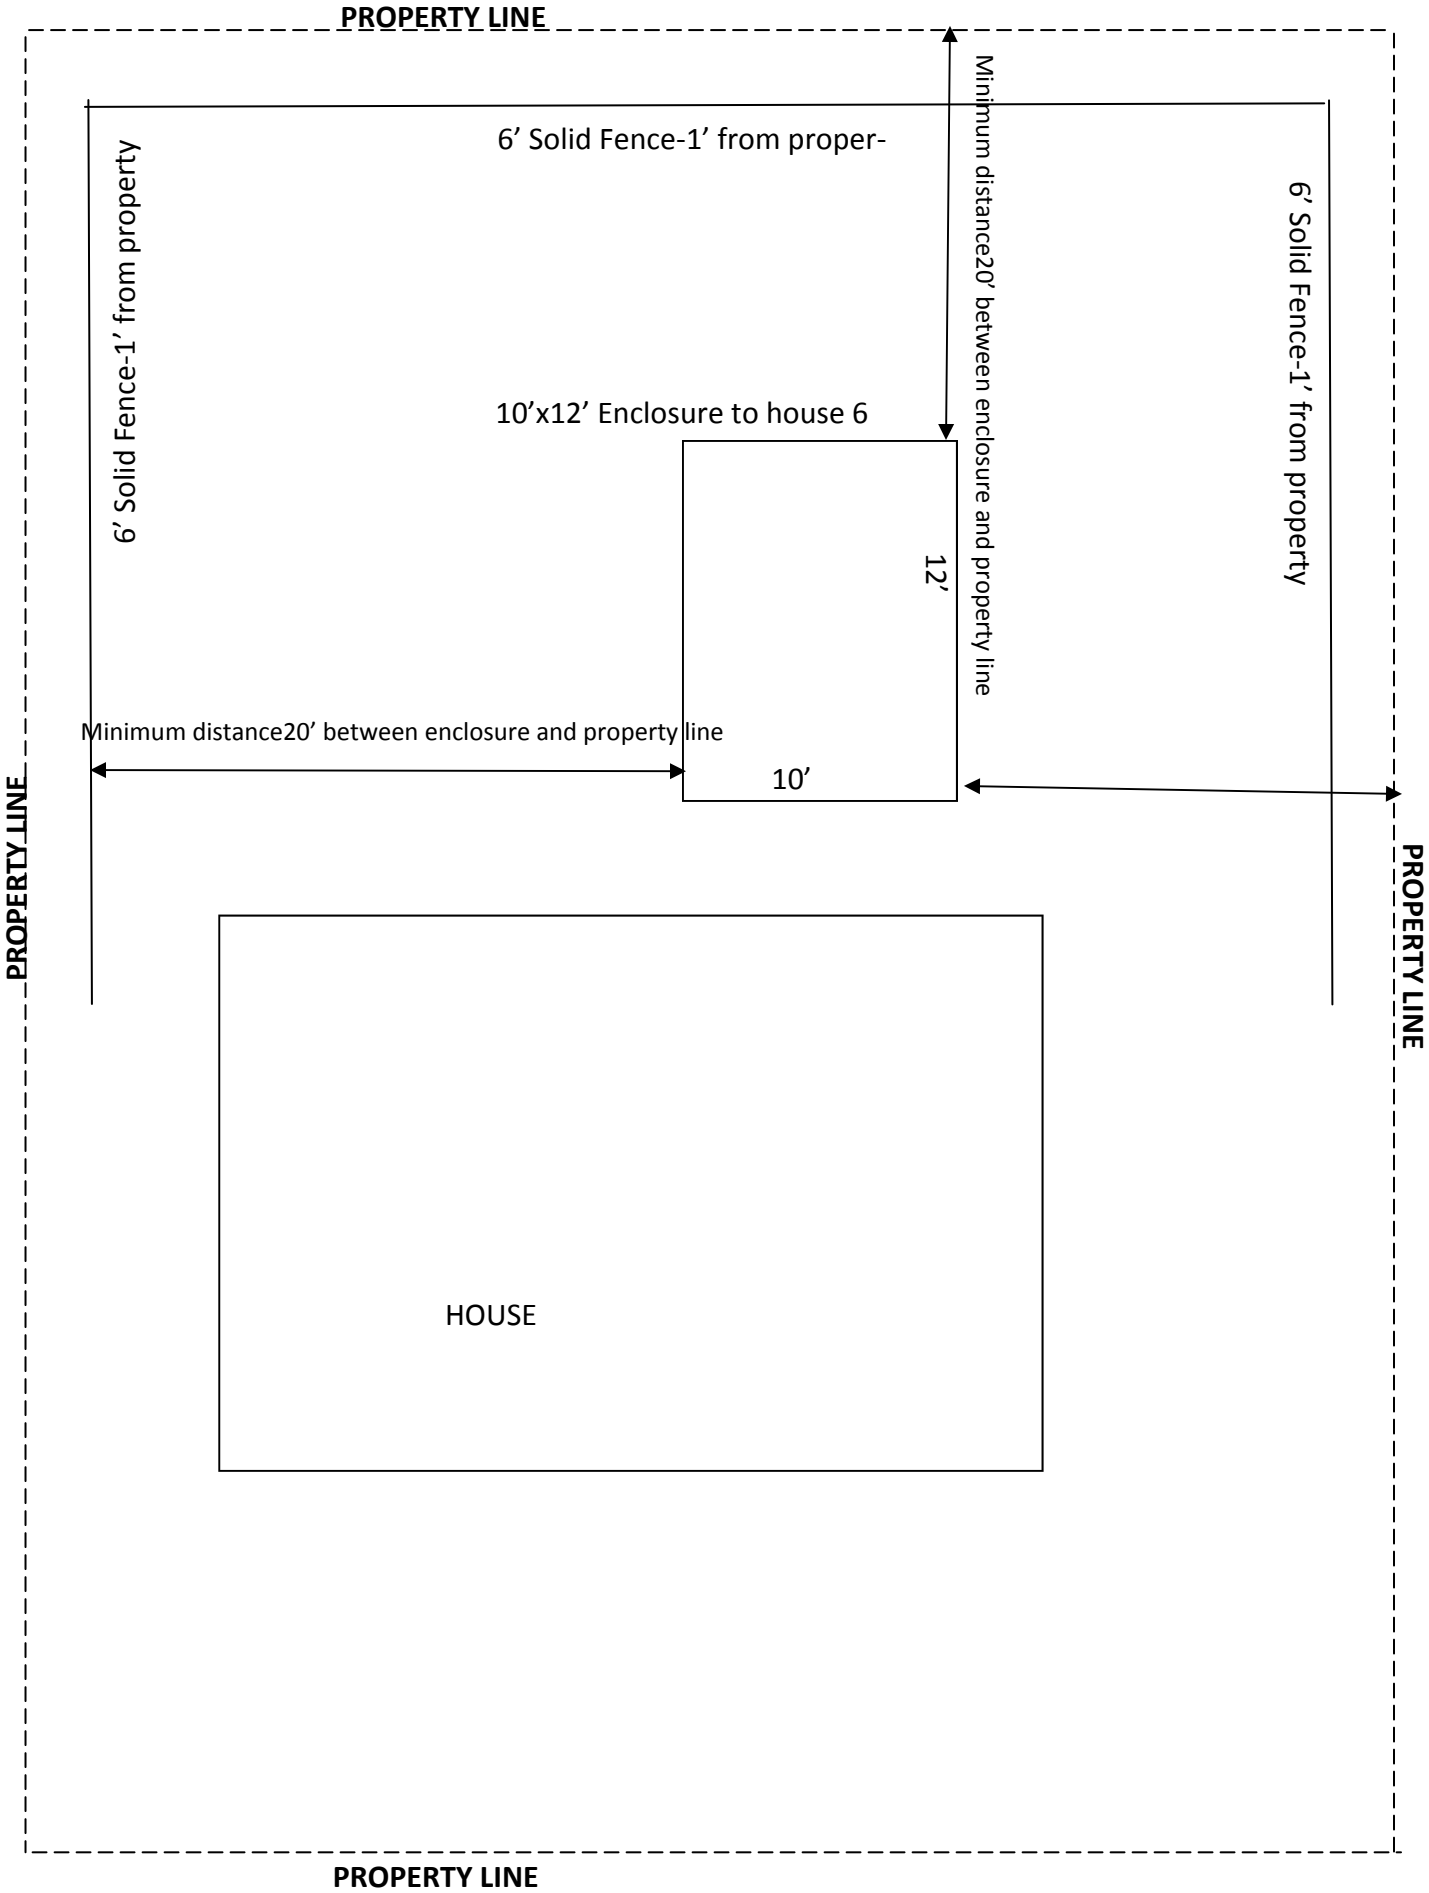
PROPERTY LINE
6’ Solid Fence-1’ from proper-
Minimum distance20’ between enclosure and property line
6’ Solid Fence-1’ from property
6’ Solid Fence-1’ from property
10’x12’ Enclosure to house 6
12’
Minimum distance20’ between enclosure and property line
10’
PROPERTY LINE
PROPERTY LINE
HOUSE
PROPERTY LINE